General Growth Properties
Childress Klein Properties

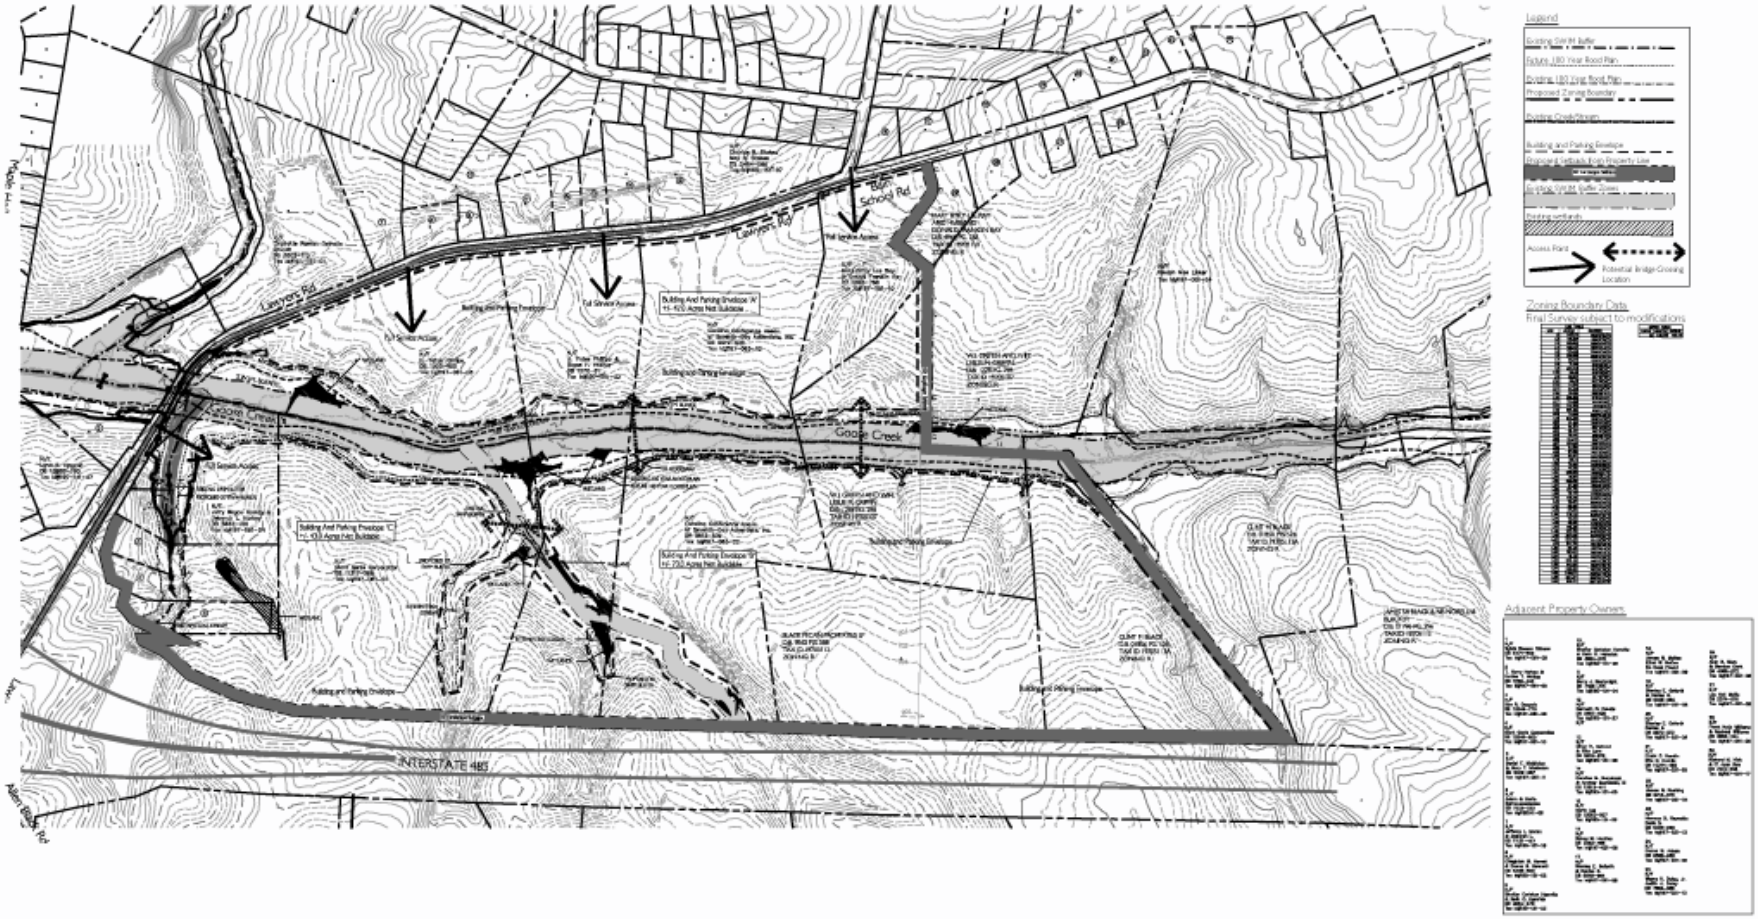

LandDesign .

The Bridges at Mint Hill

1002024

SITE TABULATION
TOTAL SITE ACREAGE +/-215 AC
EXISTING ZONING R
PROPOSED ZONING: PUD (Conditional Use)

01-19-05

Technical Data Sheet
RZ-1
FOR PUBLIC HEARING
PETITION NUMBER: